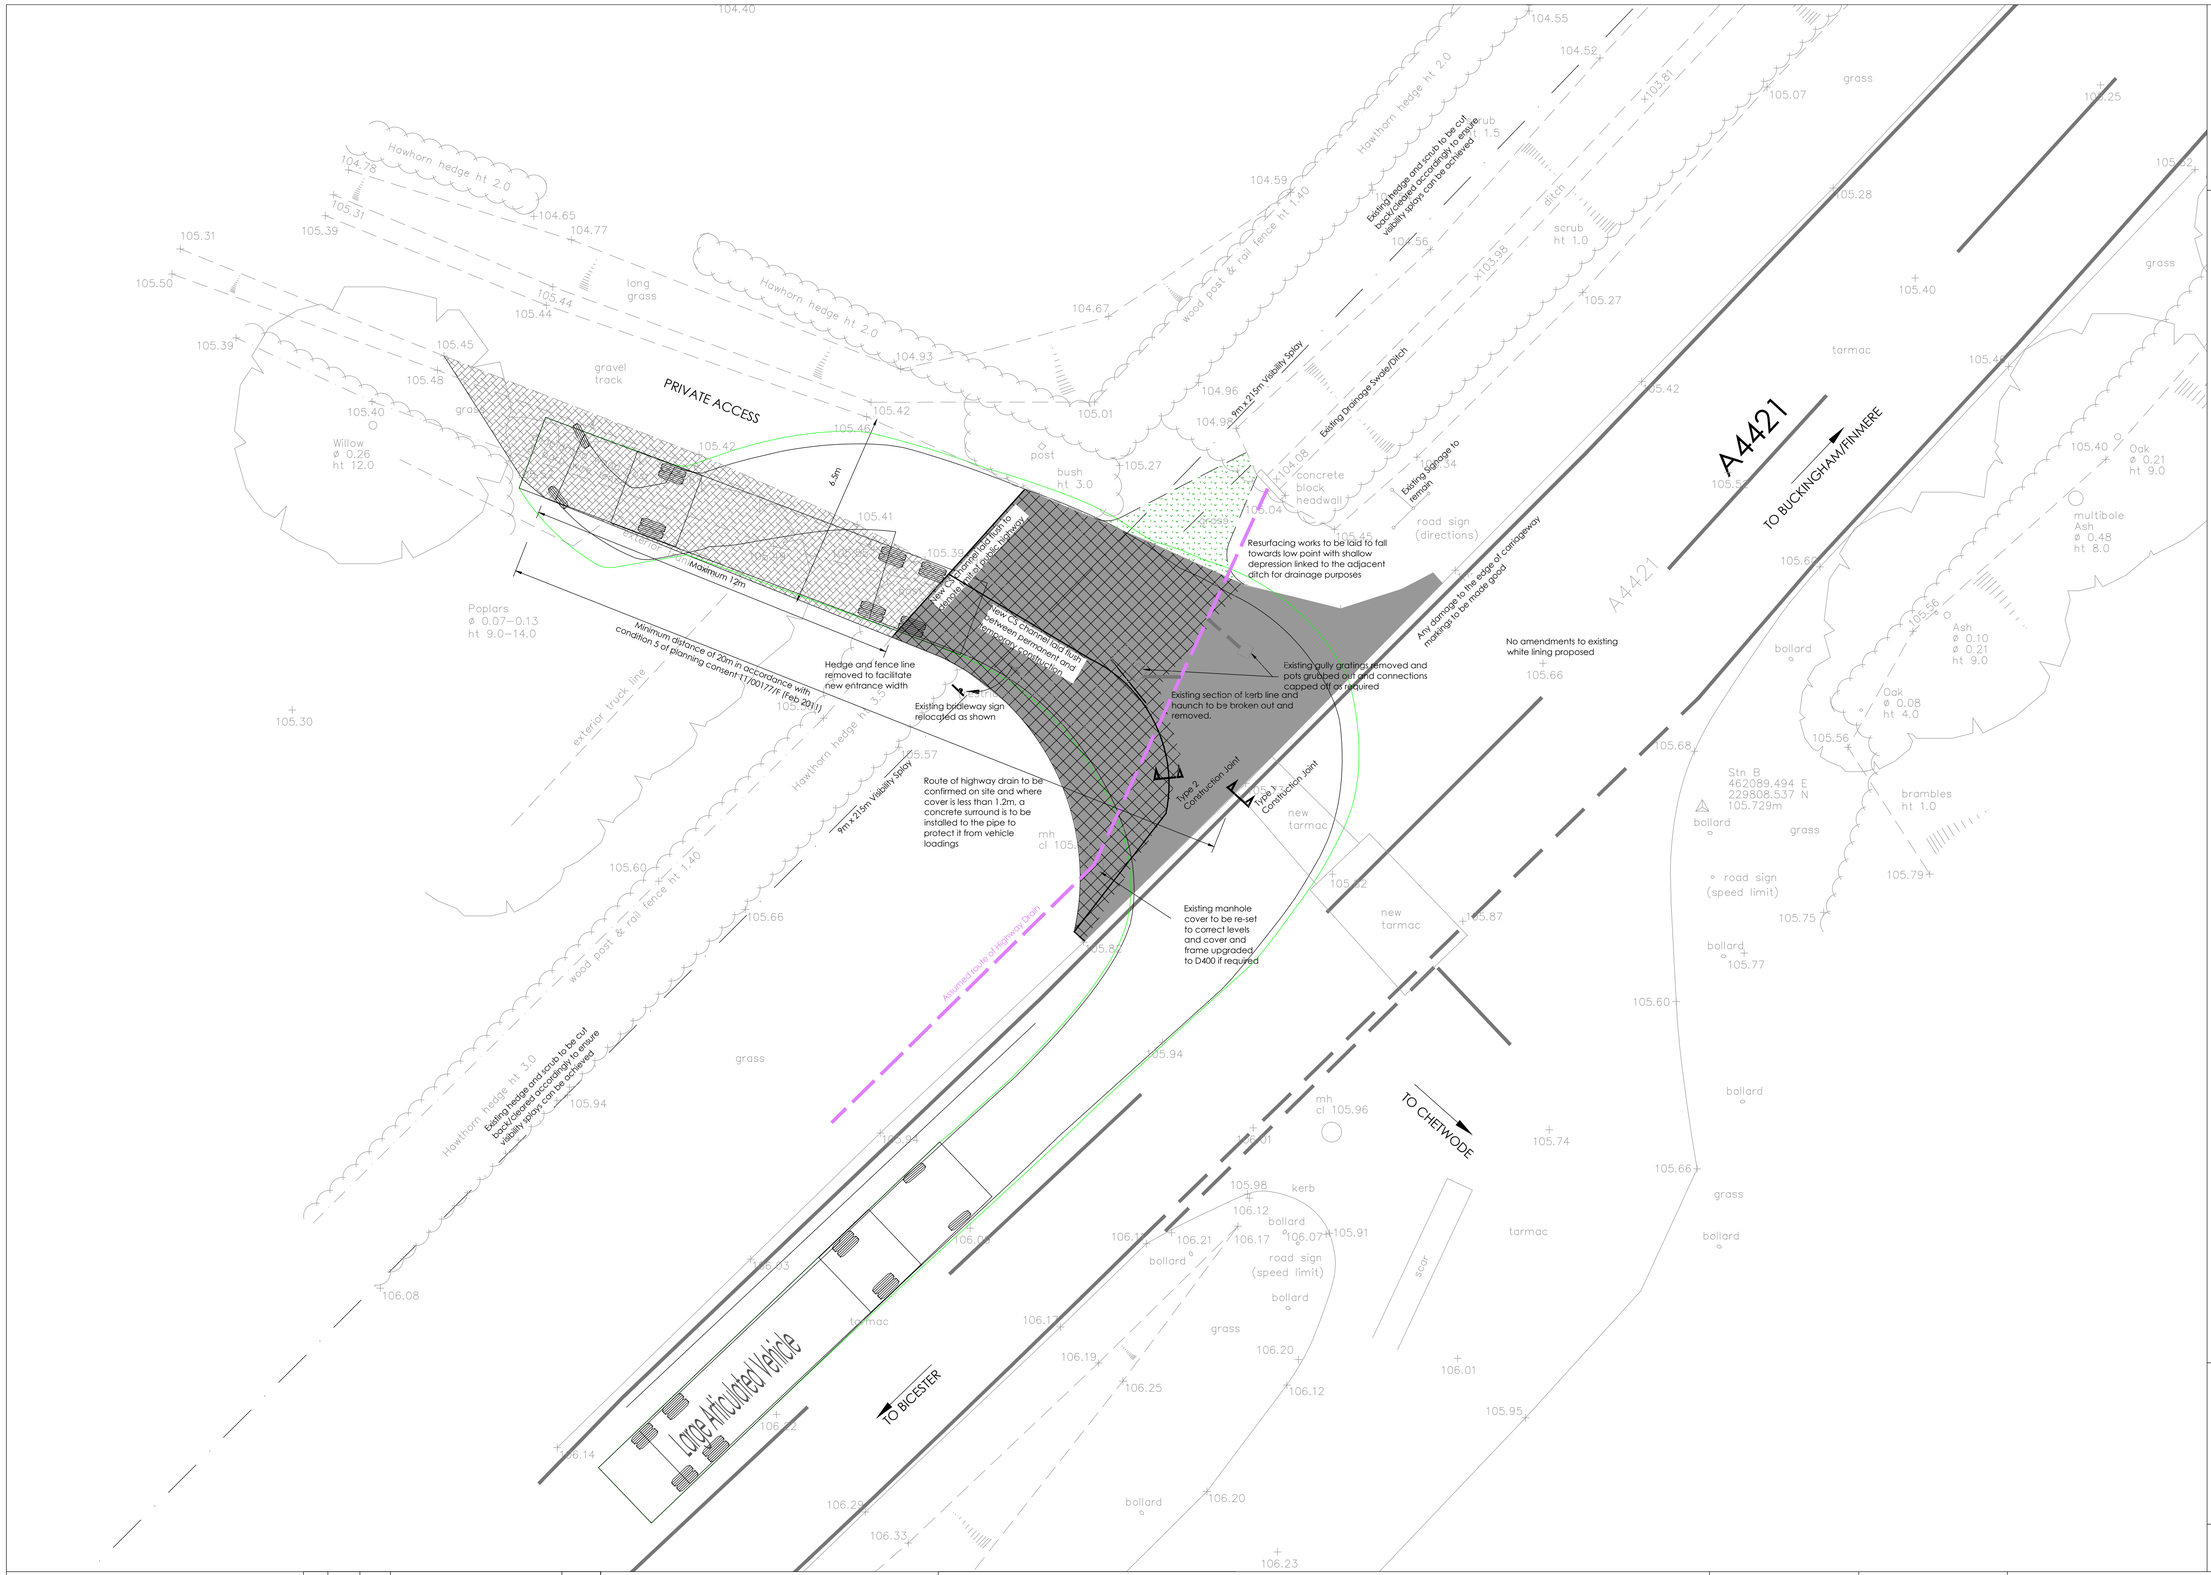

KEY

	Extent of resurfacing works Refer to Detail B on Dwg 12-1178-10
	Extent of full depth construction Refer to Detail A on Dwg 12-1178-10
	Proposed drainage swale connection into existing ditch
	Non-adoptable ground stabilised road construction (by others)

TITLE

General Layout
Proposed Section 278 Junction Works
A4421
Shelswell Park
Fringford
Oxfordshire

DRAWING NUMBER

12-1178-02 Rev A

CLIENT

Anesco™ complete energy services

Rev	Drawn by	Chk'd by	Comments	Date
-	TST	DJ	-	02/11/12
A	TST	DJ	Layout updated on topographic survey	09/11/12

NOTES

1. All dimensions and levels are in metres unless otherwise noted
2. This drawing is to be read in conjunction with the relevant Architect's/Engineer's drawings, specifications and CDM documentation
3. This drawings has been produced electronically and may have been photo reduced or enlarged when copied. Work to figured dimensions only (DO NOT SCALE). All dimensions to be checked on site. Any errors or omissions to be reported to the engineer immediately.
4. This drawing contains coloured lines / information that may not be clear if reproduced in black and white.

DATE 02/11/2012

DESIGNED BY TST

SCALE 1:100 @ A1

0m 2.5m 5m
scale bar @ 1:100

STATUS **SUBJECT TO TECHNICAL APPROVAL**

Infrastruct CS Ltd

INFRASTRUCT CS LTD
Consulting Civil and Structural Engineers
Station Point, Old Station Way, Eynsham, Oxford
Tel: 01865 861672
Email: info@infrastructcs.co.uk
Web: www.infrastructcs.co.uk