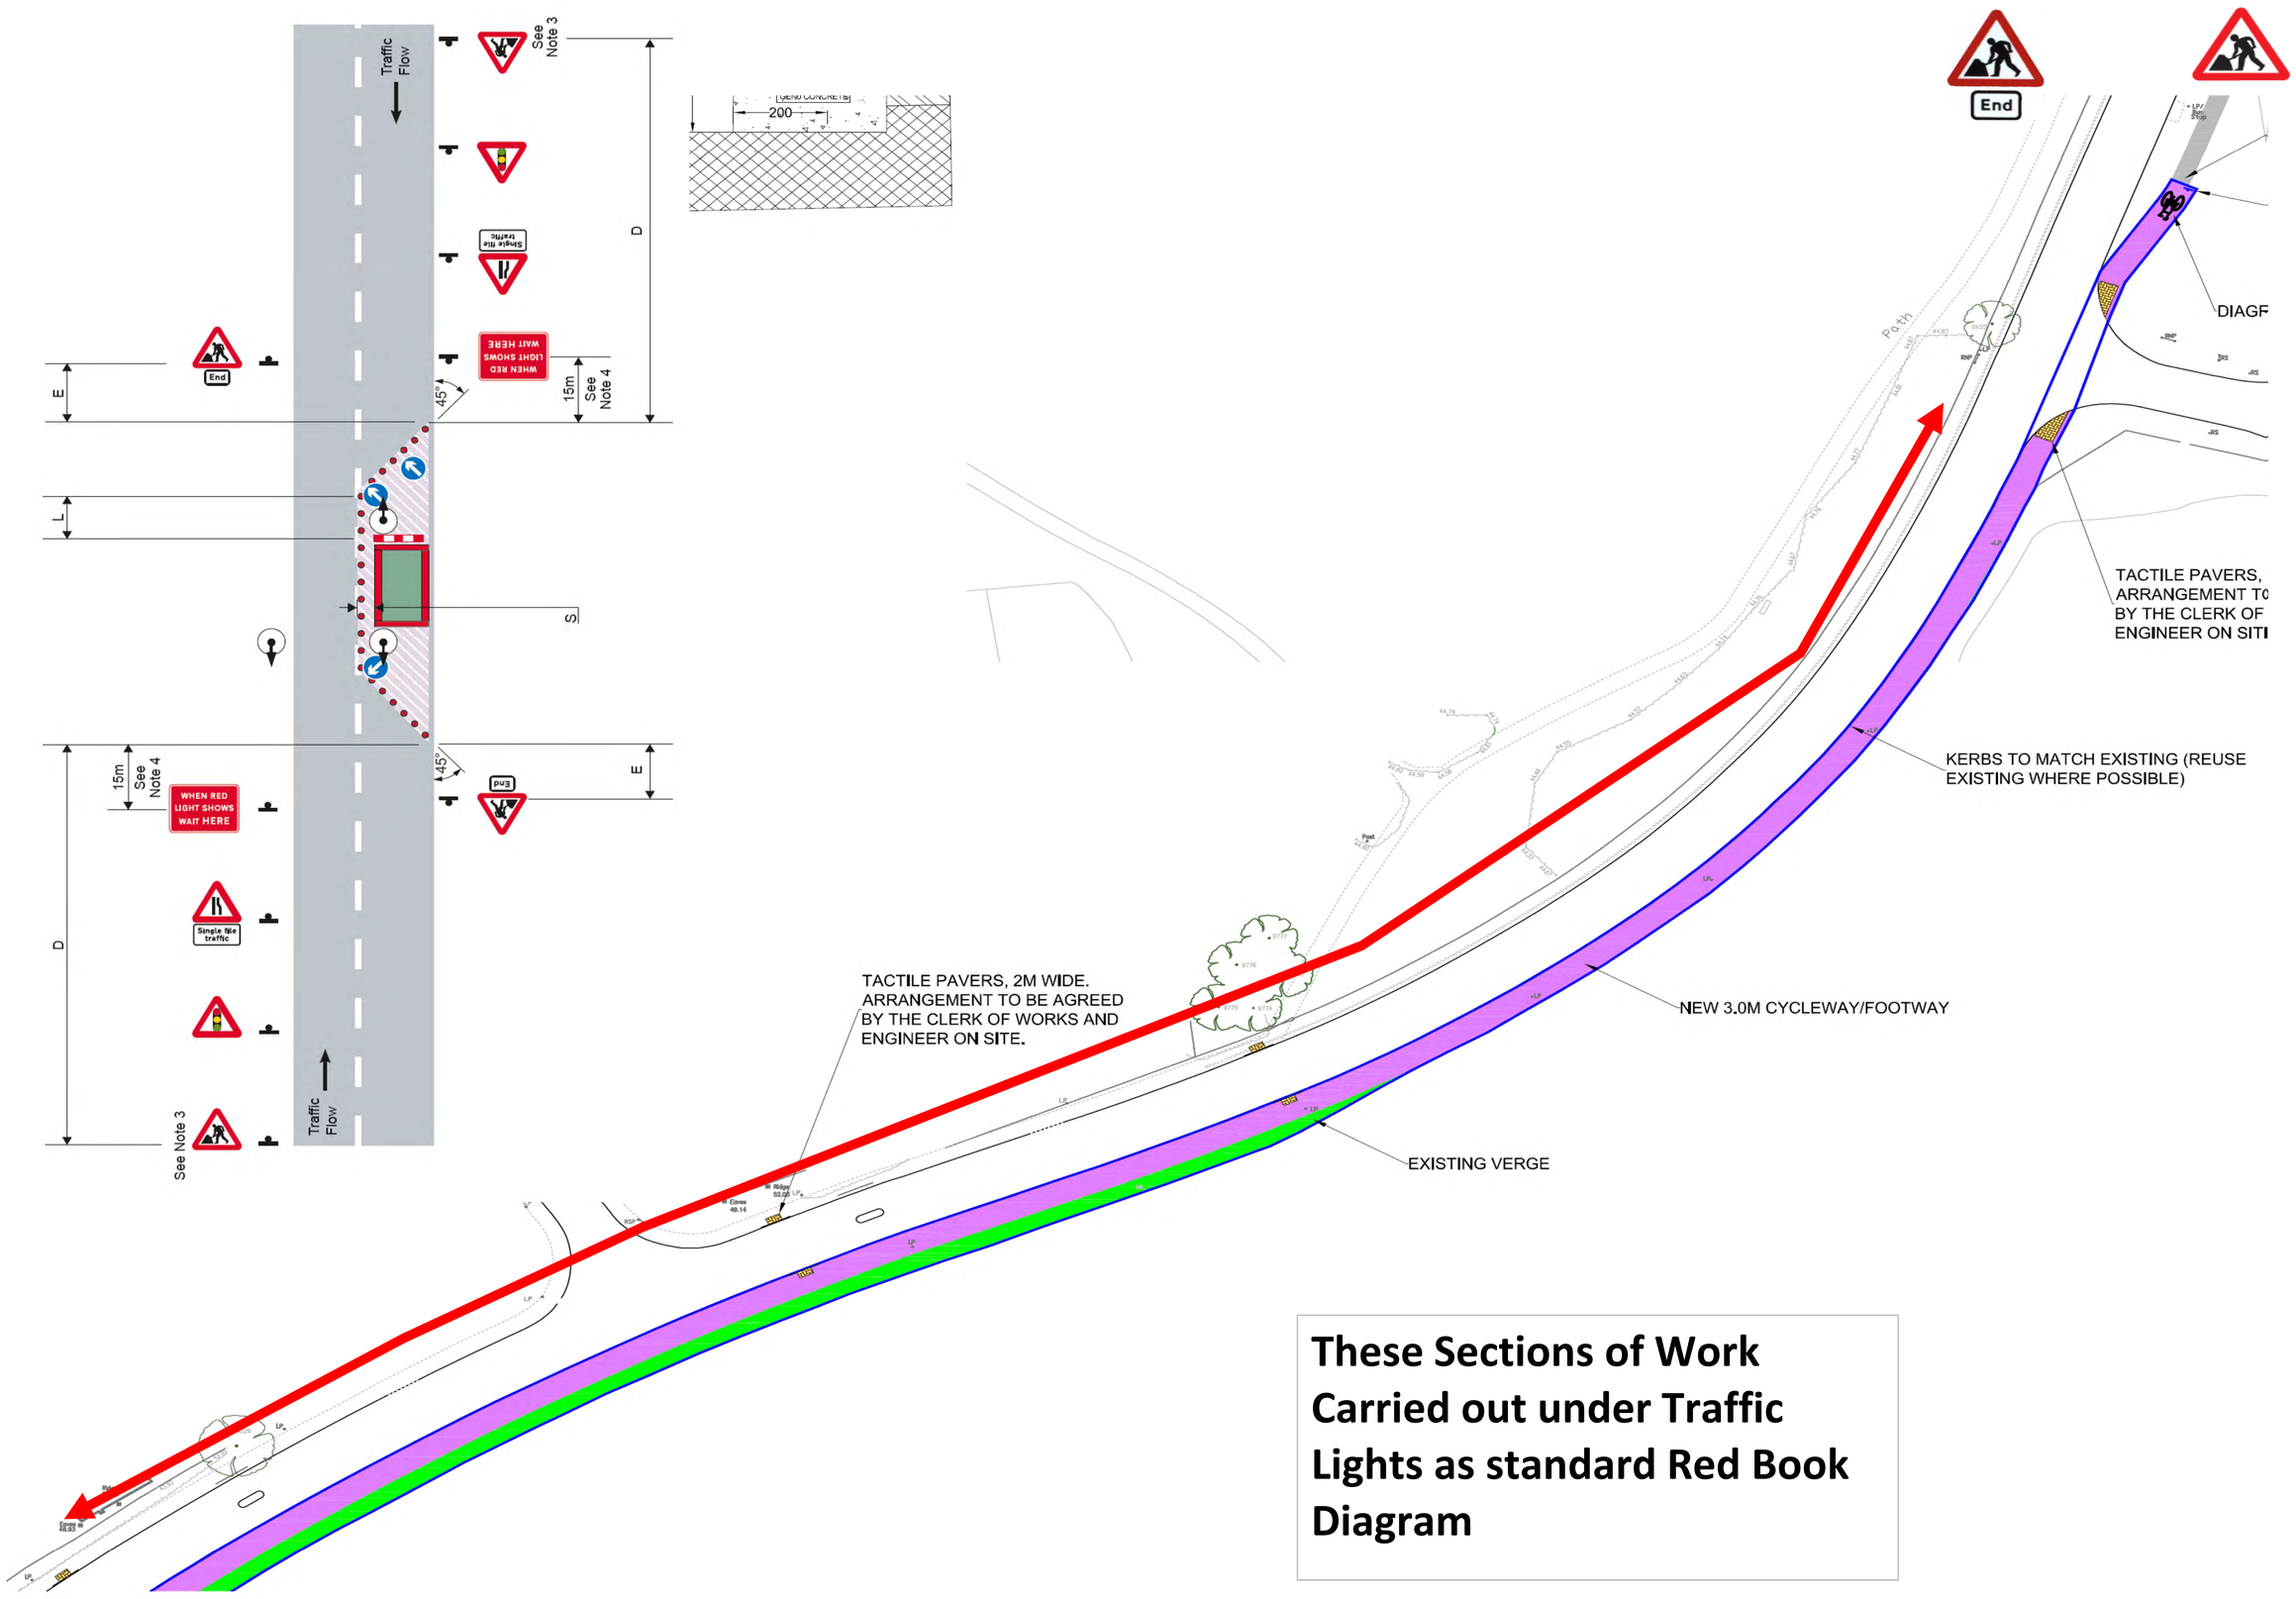


**These Sections of Work Carried out under Traffic Lights as standard Red Book Diagram**

**This section of work to be carried out off highway and close coned against kerb line**

| | | | |
|---|---|---|---|
| Title | Traffic Management Plans | Number | HC 01 |
| Project | Mohawk Way, Woodley. | | |
| Works | New Entrance and Widening | | |

1) Cone Size : 750 mm
2) Sign Size : 75 mm
3) Signs To Be Reflectorised
4) Flashing Beacons To Be Used At Night
5) Cone Spacing 5m

Hope & Clay Construction Limited
CIVIL ENGINEERING CONTRACTORS